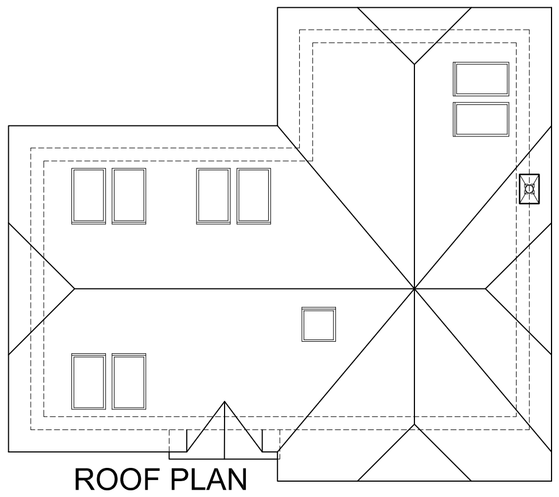

ROOF PLAN

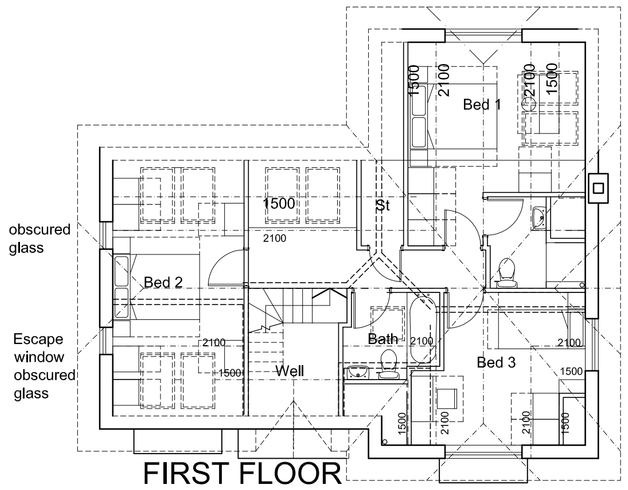

FIRST FLOOR

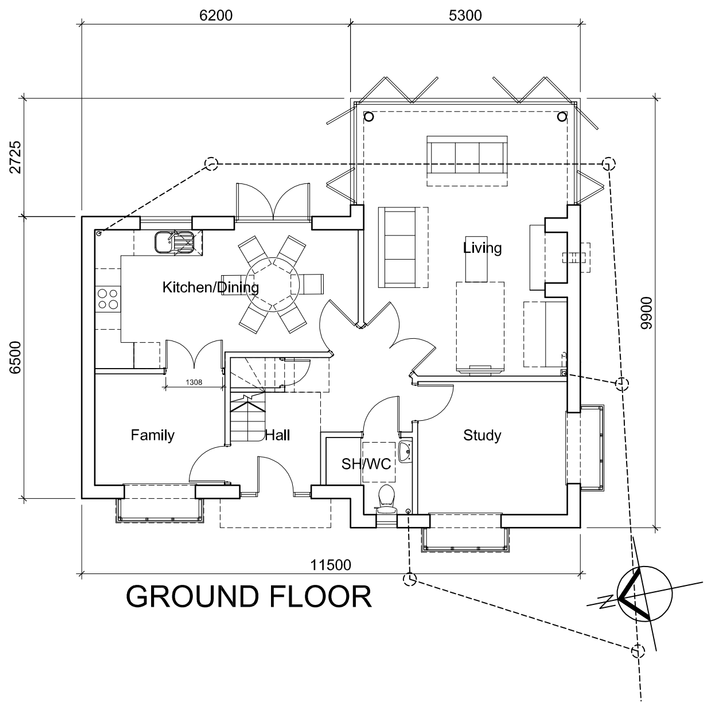

GROUND FLOOR

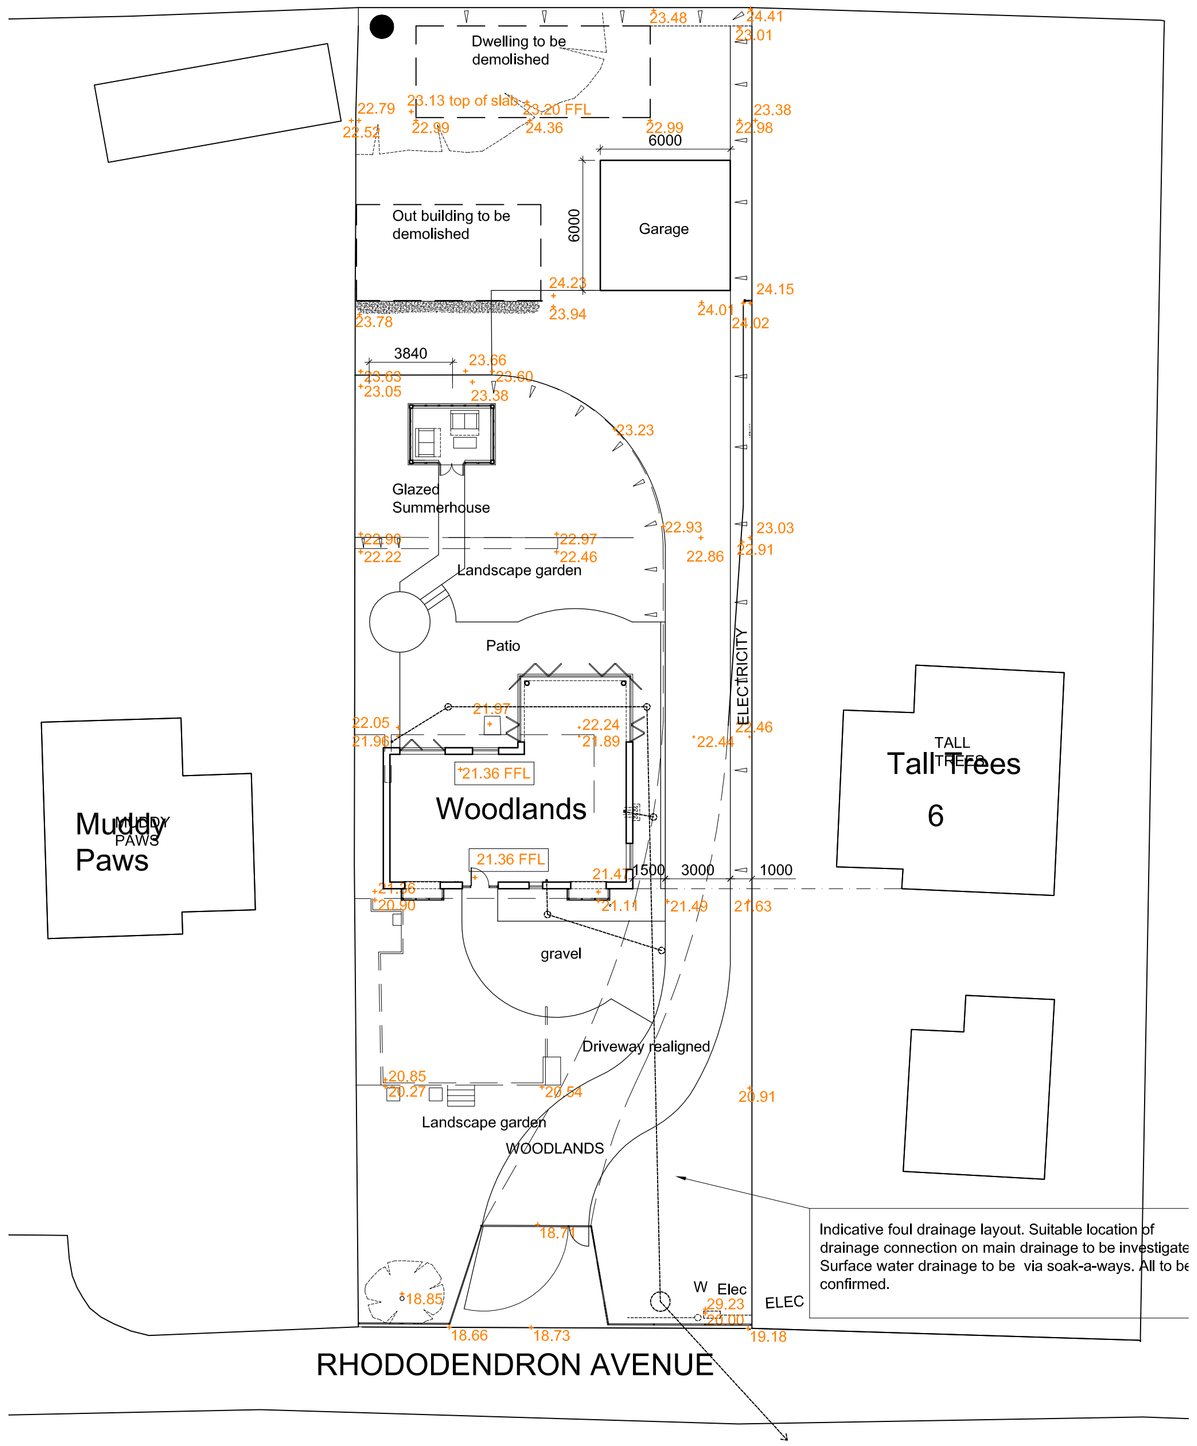

RHODODENDRON AVENUE

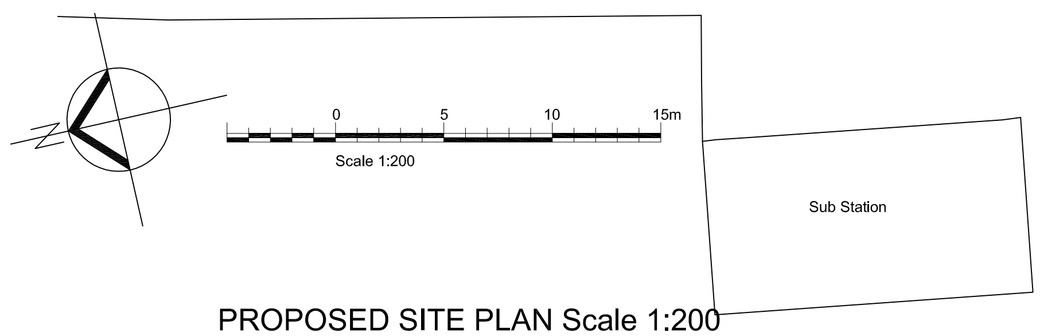

PROPOSED SITE PLAN Scale 1:200

Location Plan

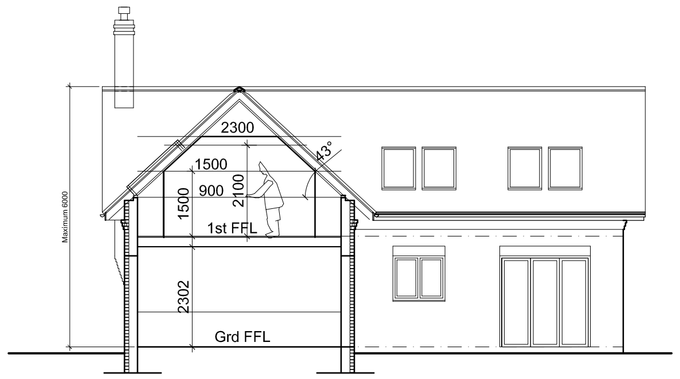

SECTION THROUGH LOUNGE/BEDROOM 1

MATERIALS

Roof:
Plain concrete tiles

Walls:
Stock facing brickwork

Windows & Doors:
Timber effect UPVC

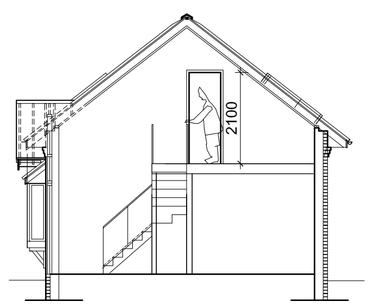

SECTION THROUGH HALL

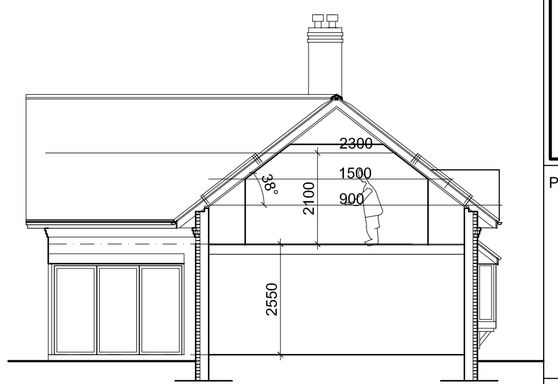

SECTION THROUGH BEDROOM 2

WEST (FRONT) ELEVATION

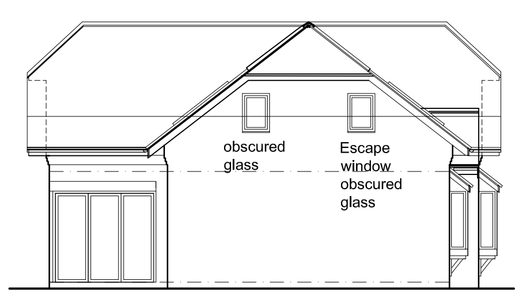

NORTH (SIDE) ELEVATION

EAST (REAR) ELEVATION

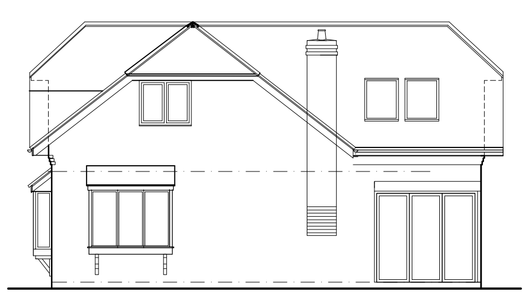

SOUTH (SIDE) ELEVATION

0 5 10
Scale 1:100

© This drawing remains the Copyright of the architects and may not be reproduced in whole or in part without their written permission

NOTES
Do not scale

Verify all dimensions on site before commencing any work or preparing any shop drawings

All building materials, components and workmanship to comply with the appropriate Public Health Acts, Building Regulations, British & European Standards and Codes of Practice and to the appropriate manufacturers recommendations.

For all specialist work see relevant drawings

All schemes to be set out completely including buildings, roads, drainage and levels prior to the commencement of works

Sites to be checked against Land Registry plans and any necessary Easements to be established

Any discrepancies, errors or omissions to be reported to the architect for further instructions before commencement of works

K		
J		
H		
G		
F		
E		
D		
C		
B		
A		
Date	Revisions	By

DAC Architects
21 Stone Street, Gravesend, Kent, DA11 0NP
Tel: 01474 566996 Fax: 01474 320374
Design@DACarchitects.co.uk

Project Title
REPLACEMENT DWELLING
'WOODLANDS'
RHODODENDRON AVENUE
CULVERSTONE

Client
MR. MRS BHULLER

Drawing Title
SITE & LOCATION PLANS
GA PLANS & ELEVATIONS
SECTIONS

Scale	Date	Drawn By
AS SHOWN	20.03.14	GA

Project No.	Dwg. No.	Rev.
4874	D.01	